HH ARCHITECTURE

FTCC

Conceptual Rendering

August 18th, 2008

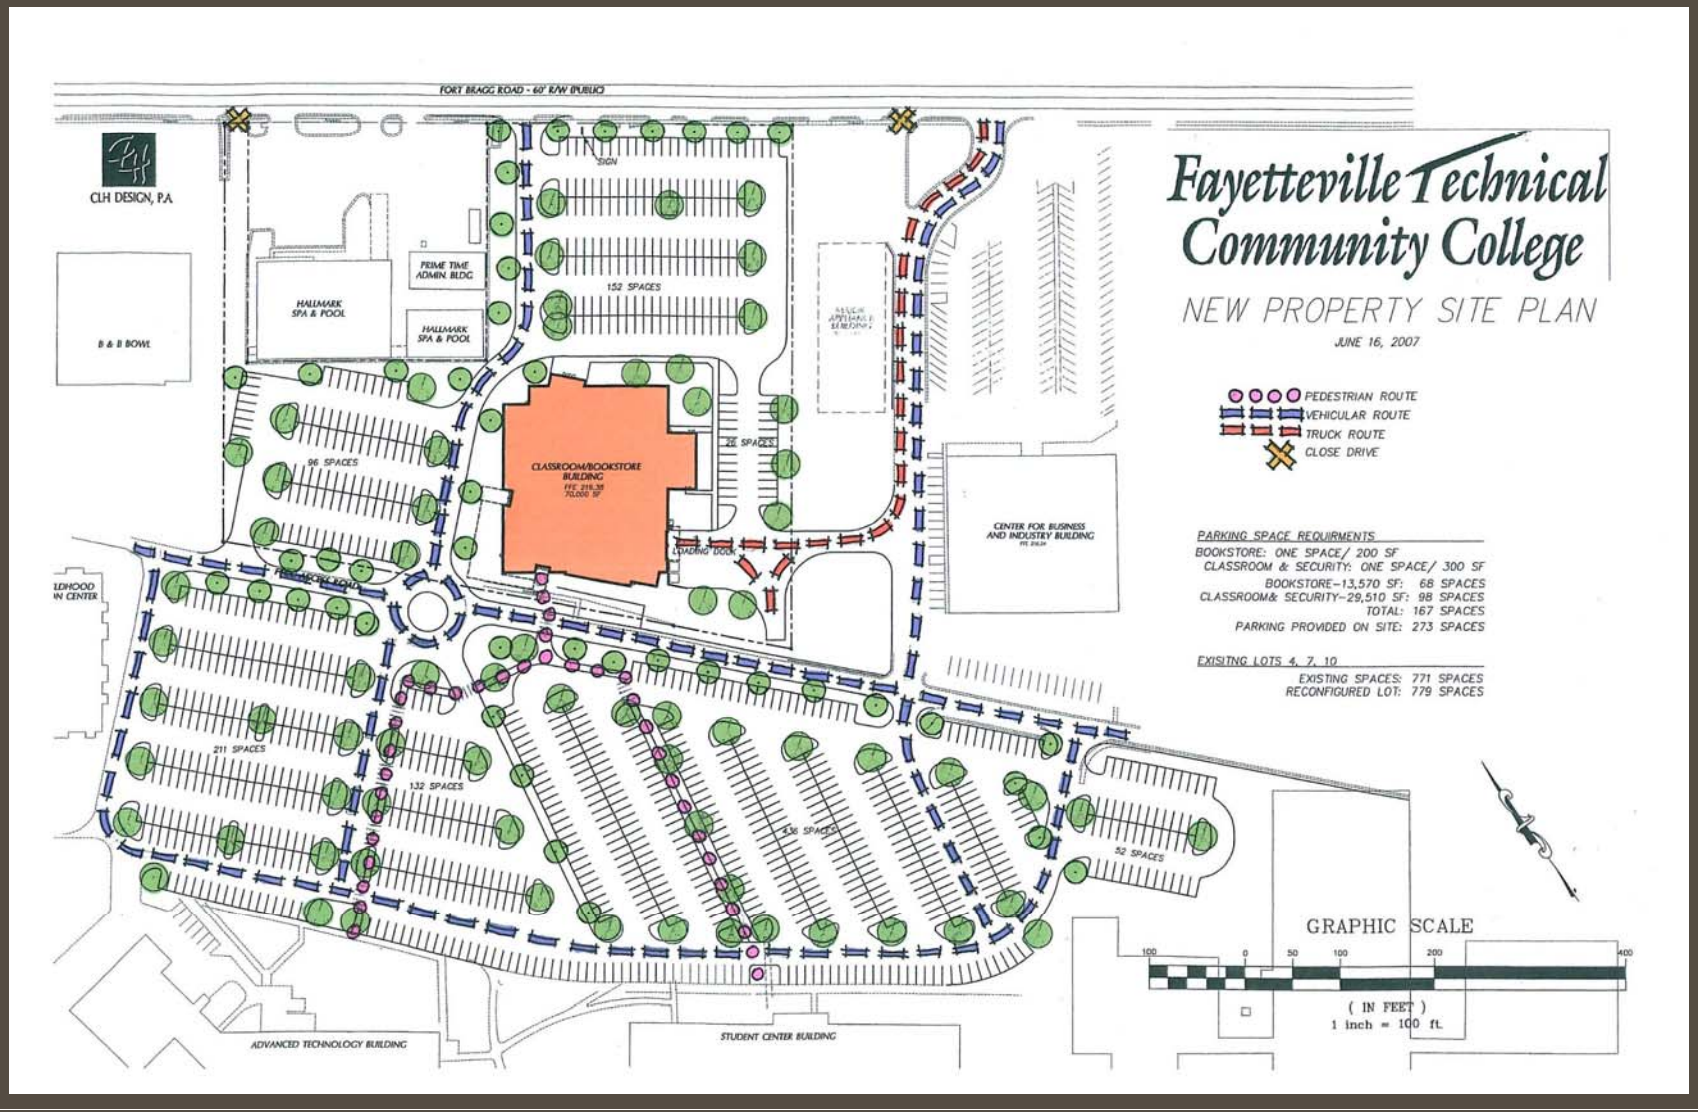

HH ARCHITECTURE

FTCC

Site plan

June 16th, 2008